Construction of Rajarajeshwari School (Kalpana) Building in W.No. 17. J.P. Park.

ESS ESS BUILDERS

AE / JE (P) RRN

A.E.E (P)
R.R. Nagar

Scanned by TapScanner

Construction of Rajarajeshwari School (Kalpana)
Building in W.NO.17. J.P.Park

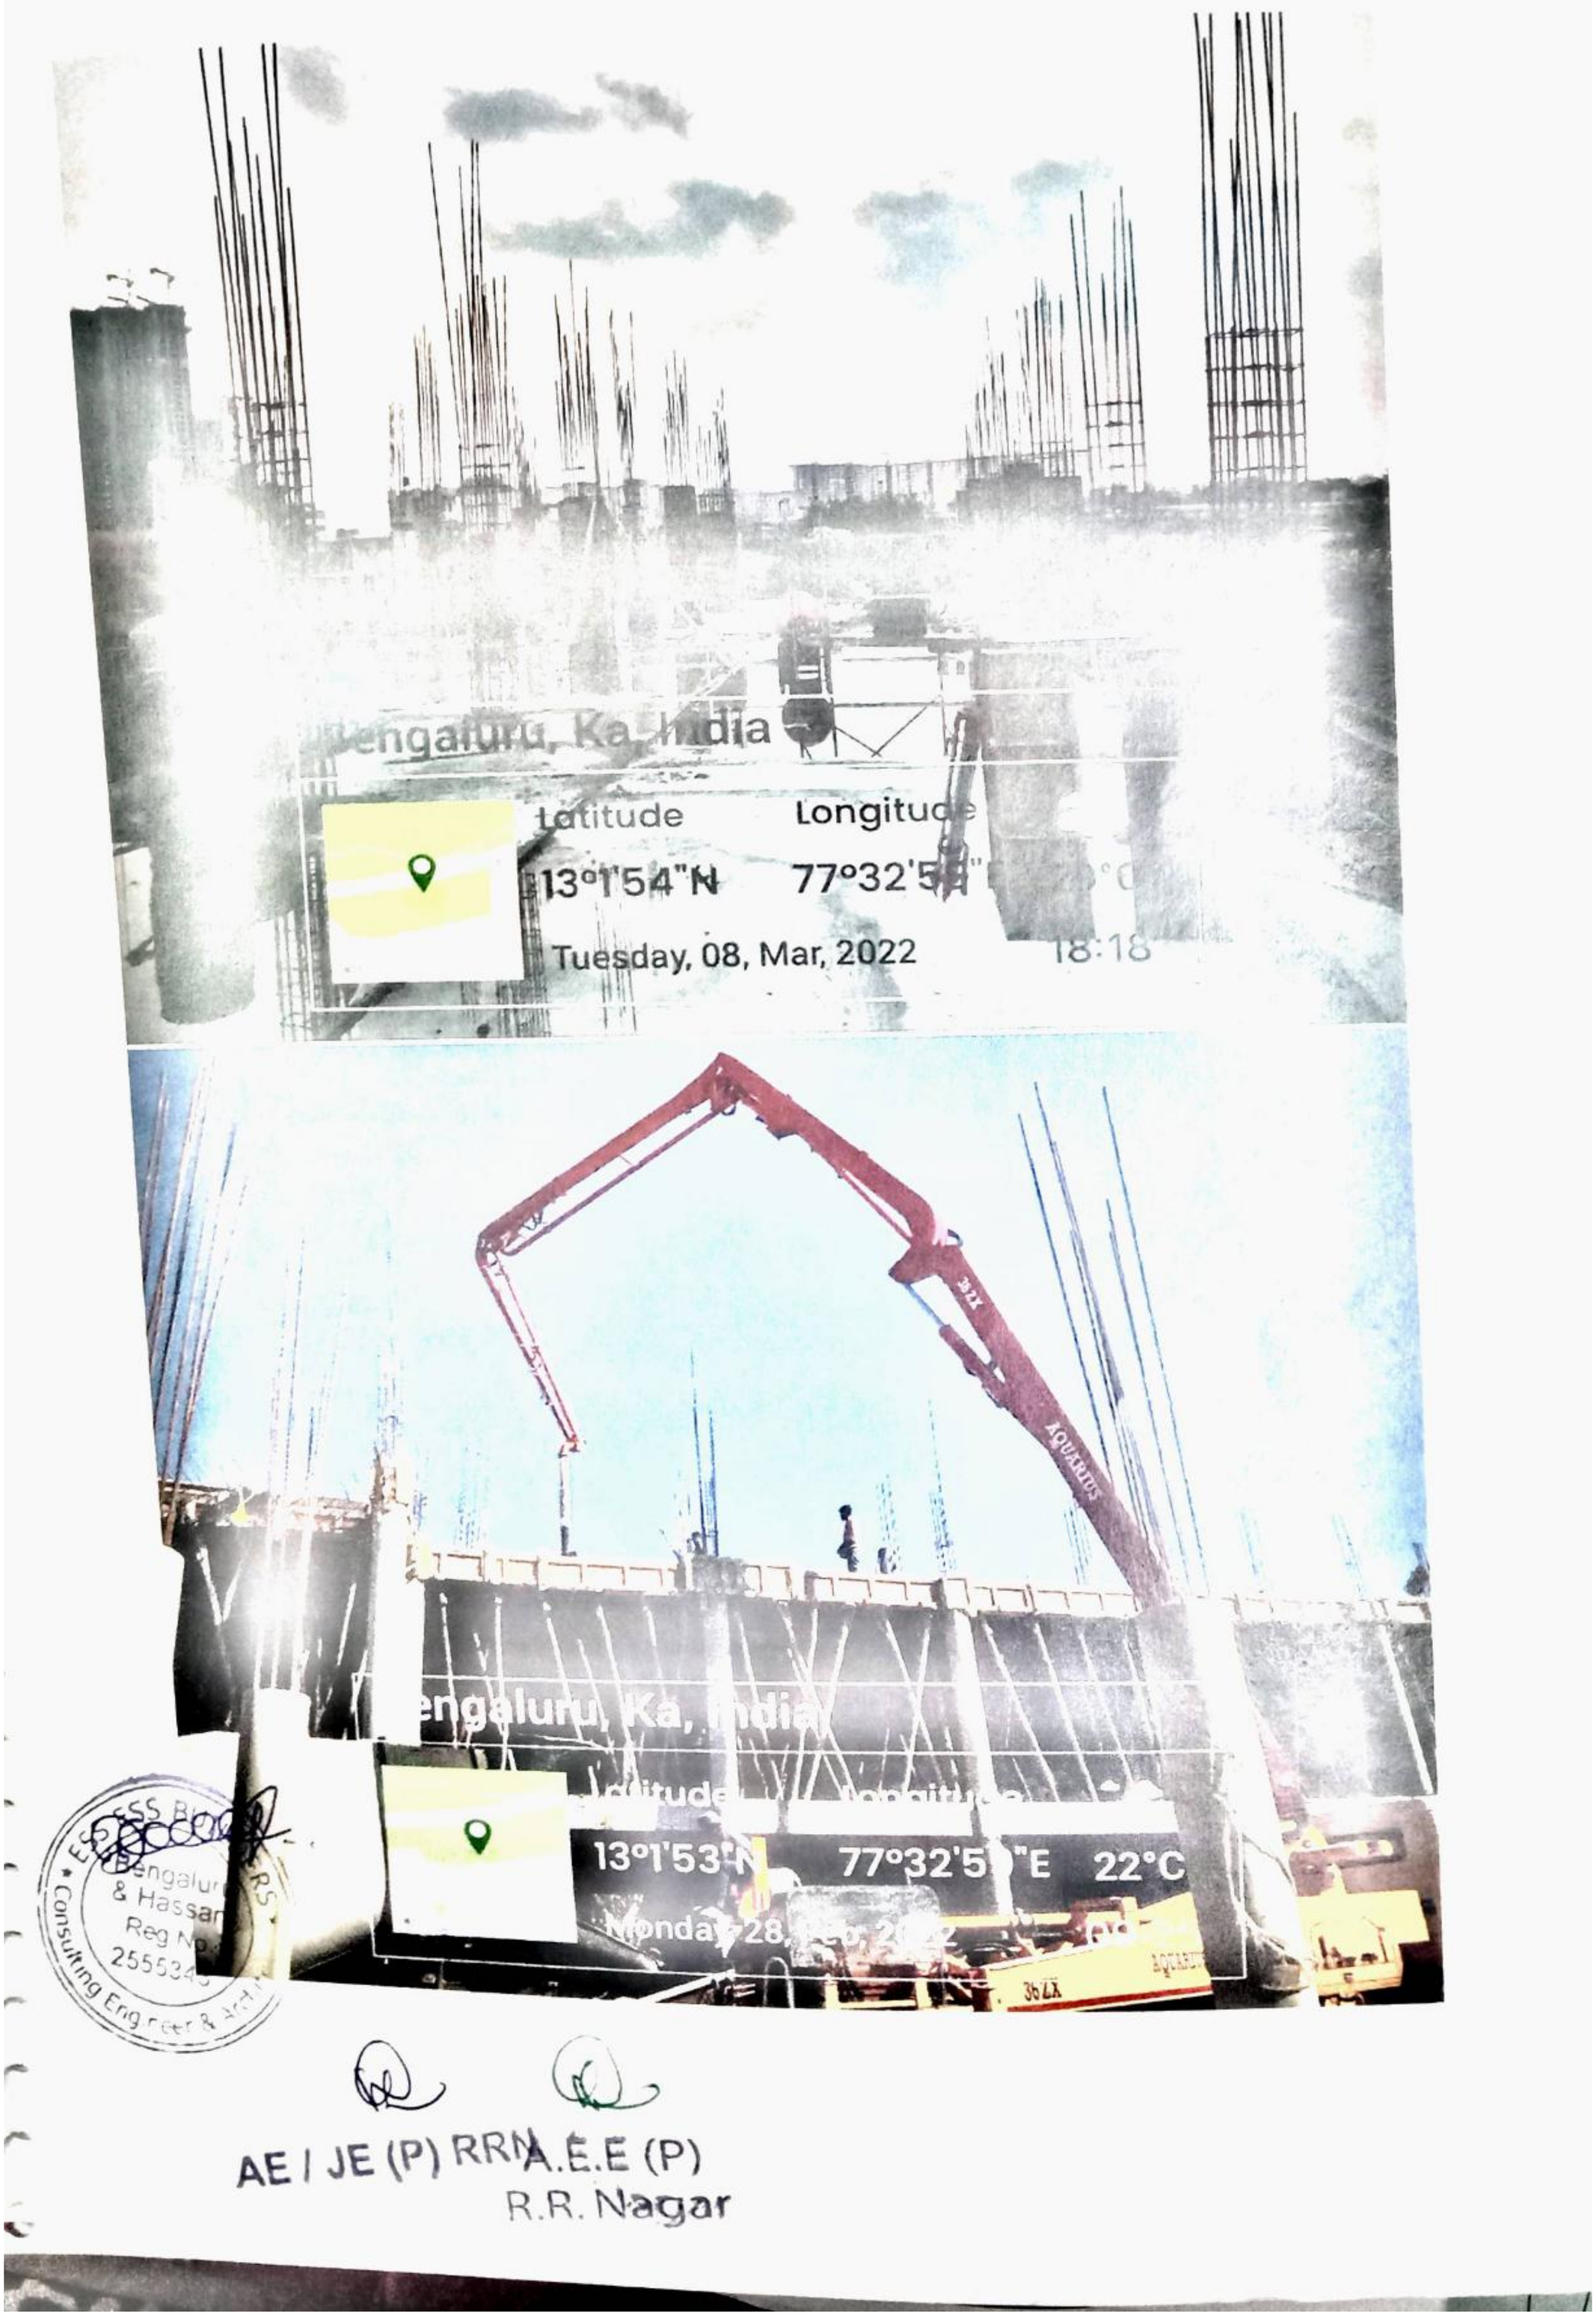

ESS BEE
Consulting Engineer & Architects
Bengaluru & Hassan
Reg No.
255534

AE / JE (P) RRN
A.E.E (P)
R.R. Nagar

Scanned by TapScanner

Construction of Rajrajeshwari School (Kalpana) Building
in W.No. 17, S.P. Park.

JE (P) RRN
A.E.E (P)
R.R, Nagar

Scanned by TapScanner

Construction of Raghaveshwari School (Kalpana) Building in ward No. 17. J.P. Park BBMP

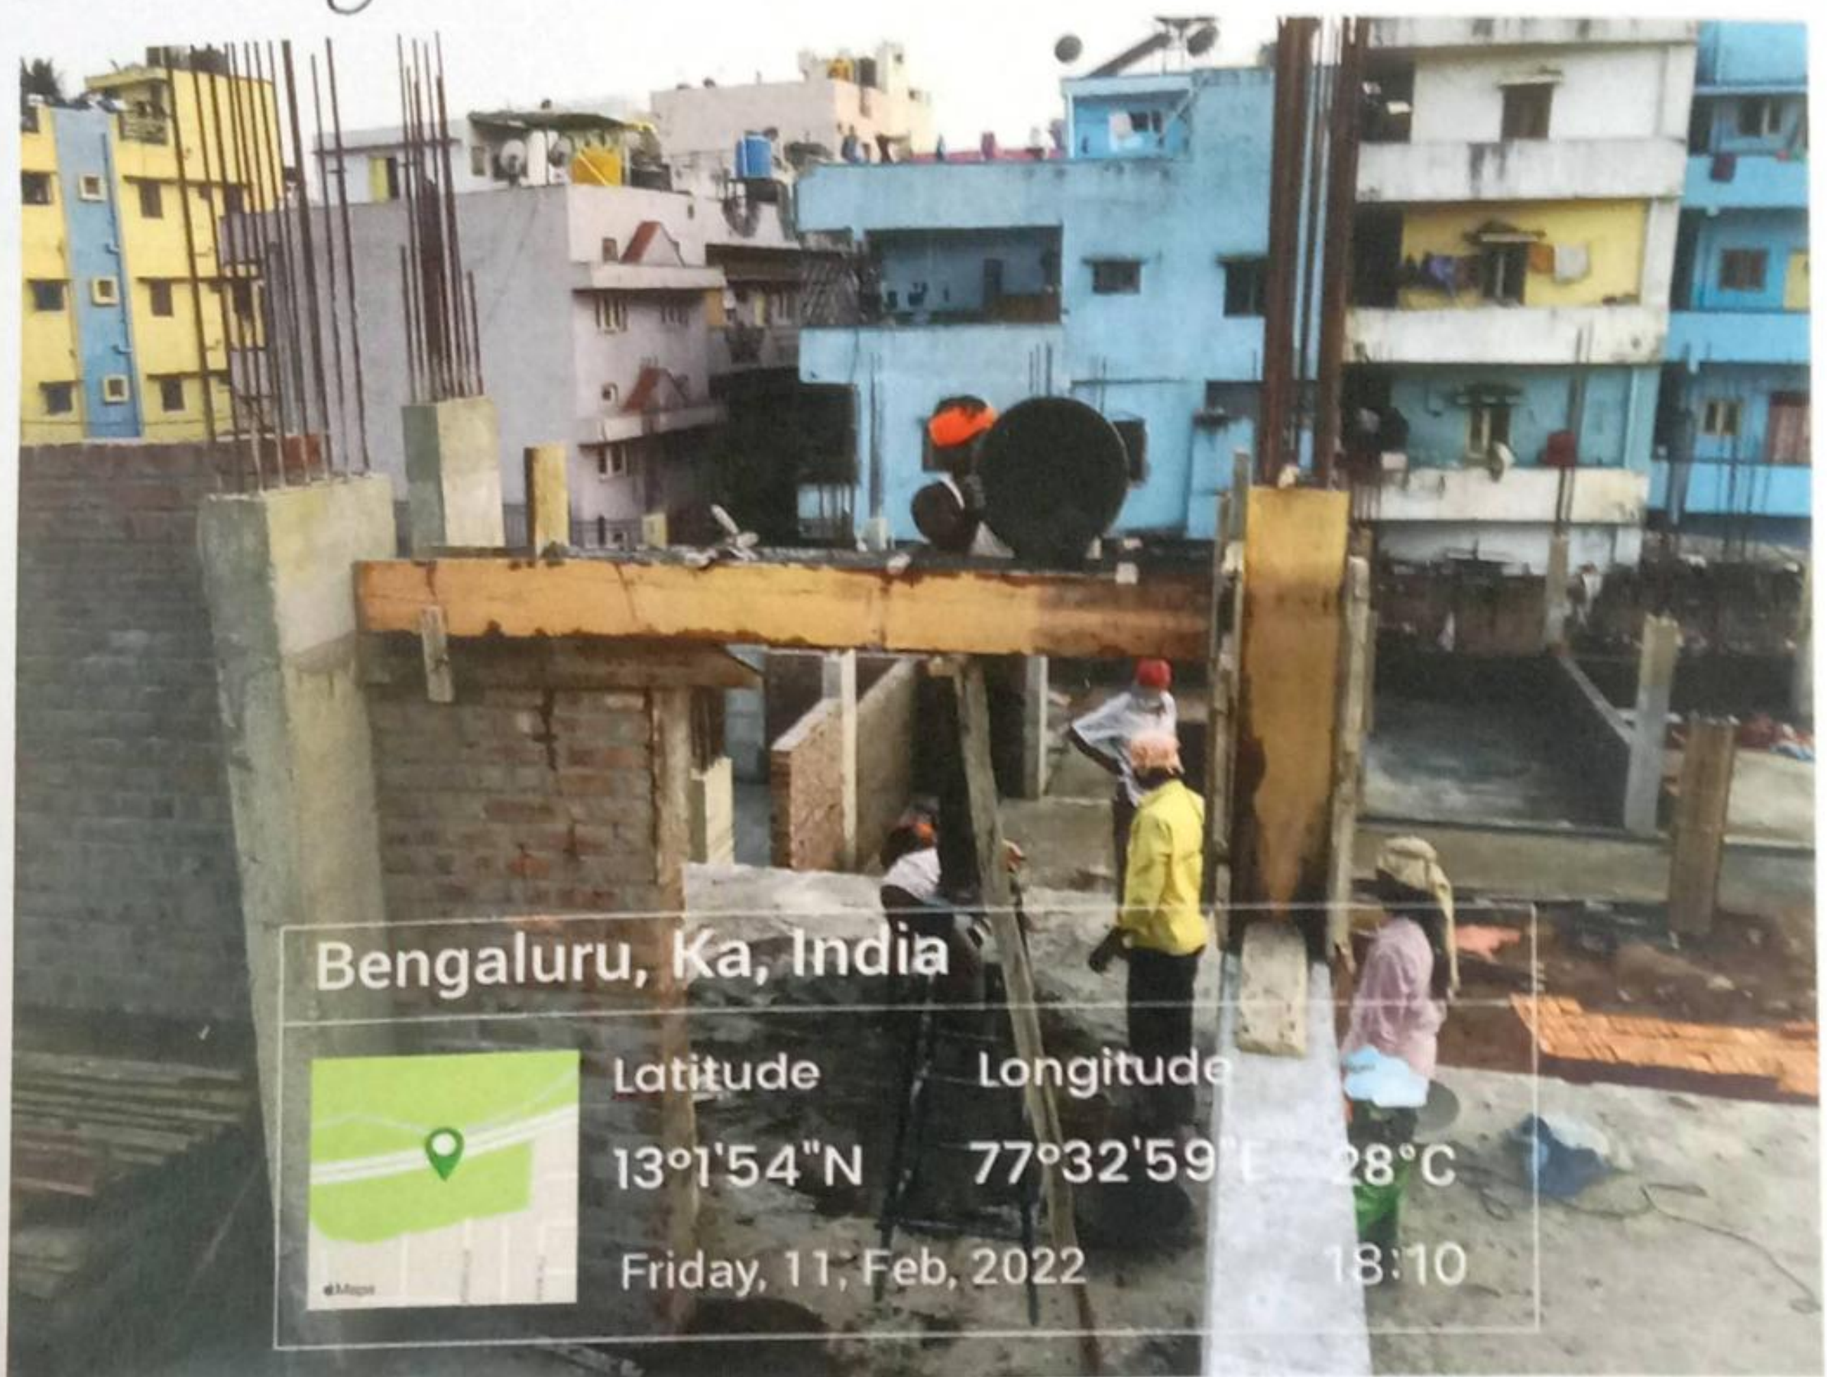

AE / JE (P) RRN

A.E.E.(P)
R.R.Nagar

Scanned by TapScanner